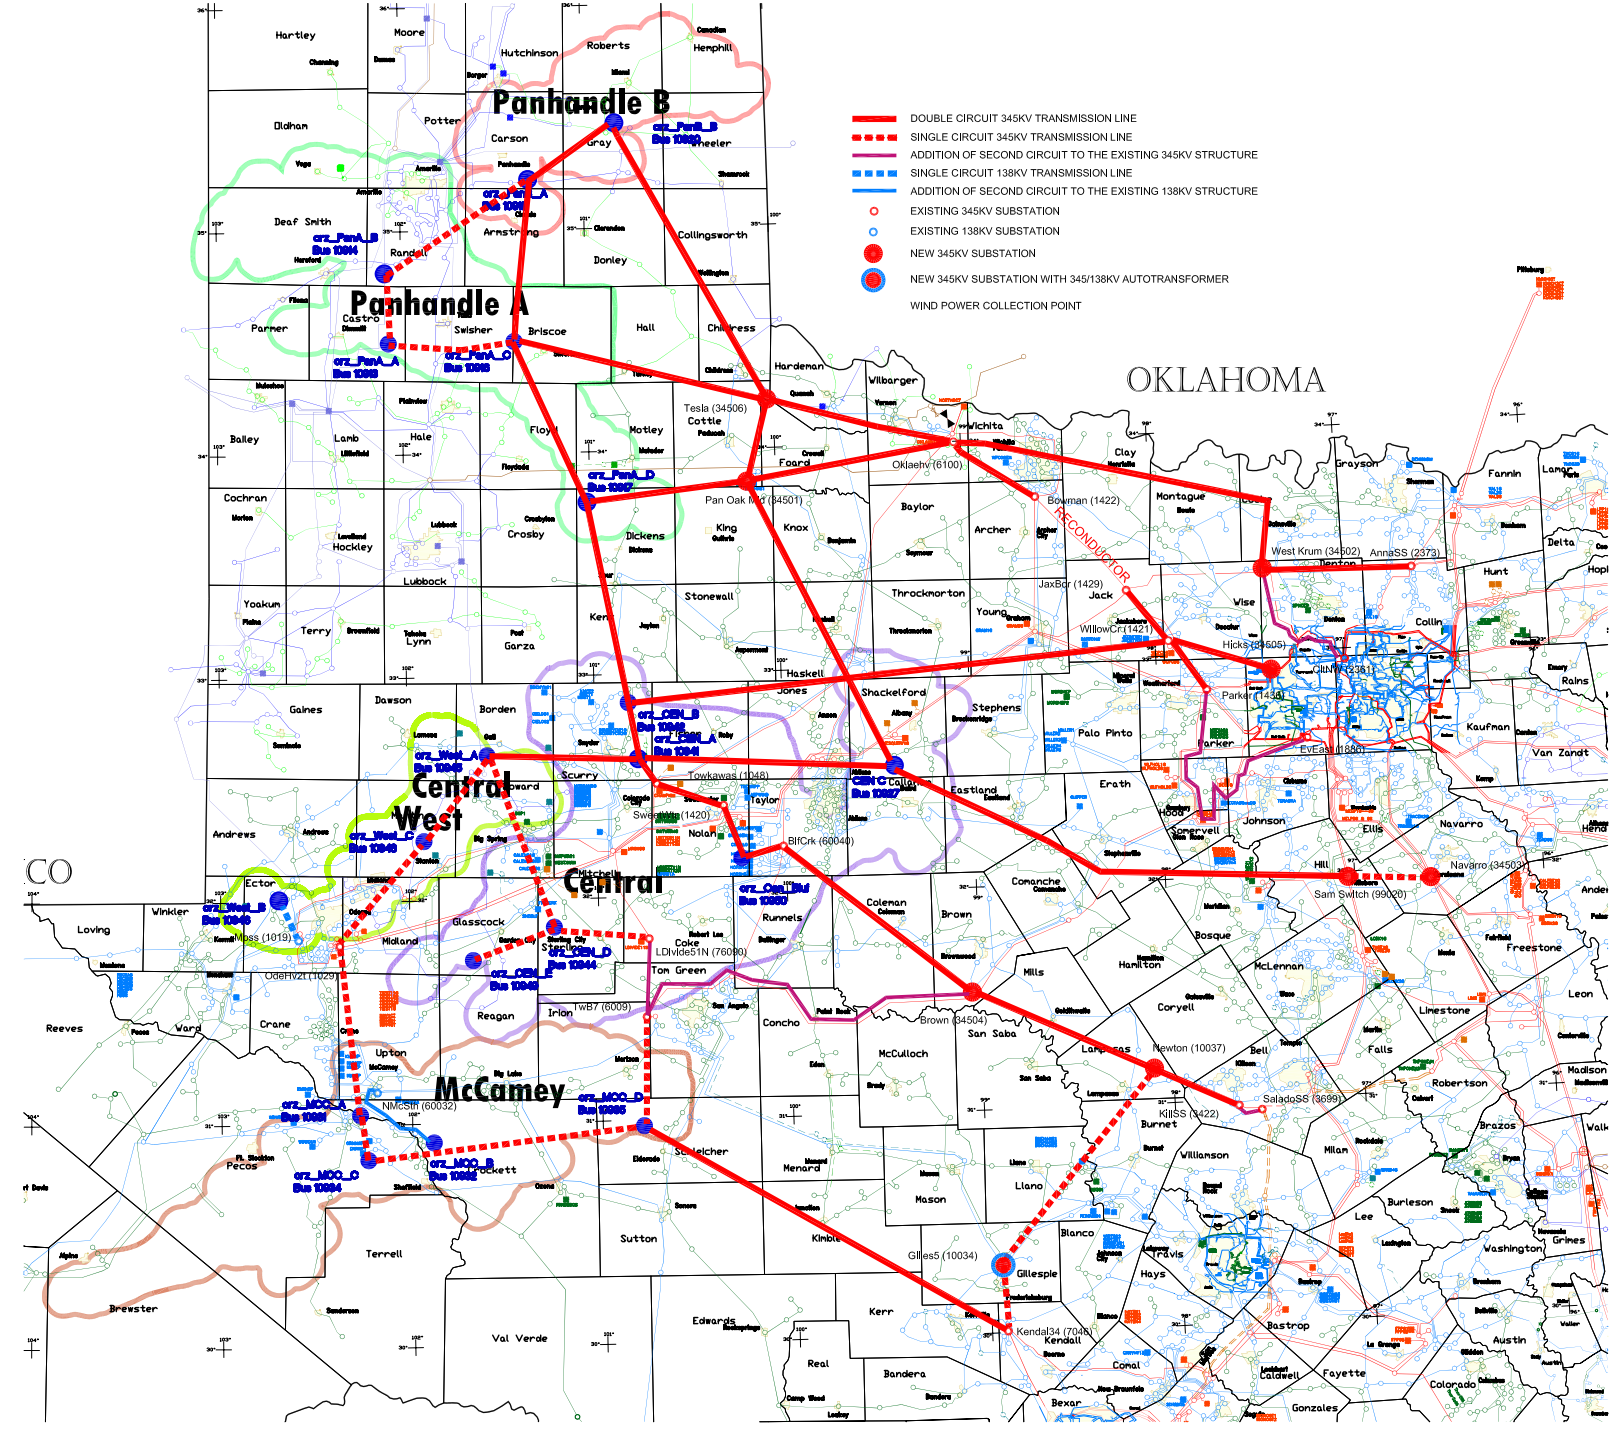
DOUBLE CIRCUIT 345KV TRANSMISSION LINE
SINGLE CIRCUIT 345KV TRANSMISSION LINE
ADDITION OF SECOND CIRCUIT TO THE EXISTING 345KV STRUCTURE
SINGLE CIRCUIT 138KV TRANSMISSION LINE
ADDITION OF SECOND CIRCUIT TO THE EXISTING 138KV STRUCTURE
EXISTING 345KV SUBSTATION
EXISTING 138KV SUBSTATION
NEW 345KV SUBSTATION
NEW 345KV SUBSTATION WITH 345/138KV AUTOTRANSFORMER
WIND POWER COLLECTION POINT
OKLAHOMA
RECONDUCTOR
Panhandle B
Panhandle A
Central West
Central
McCamey
Tesla (34506)
Oklaehv (6100)
Pan Oak Mrd (34501)
Bowman (1422)
JaxBor (1429)
WillowCr (1421)
West Krum (34502)
AnnaSS (2373)
Hicks (89605)
CLMNT (2361)
Parker (1436)
EvEast (1880)
Towkawas (1046)
Sweetwtr (1420)
BlfCrk (60040)
Navarro (34503)
Sam Switch (99020)
Ector
Midkd Wpss (1019)
OdeHvZt (1029)
LDIvIde51N (76090)
TwB7 (6009)
NMcSth (60032)
Newton (10037)
SaladoSS (3699)
KillSS (3422)
Gilles5 (10034)
Kendal34 (7045)